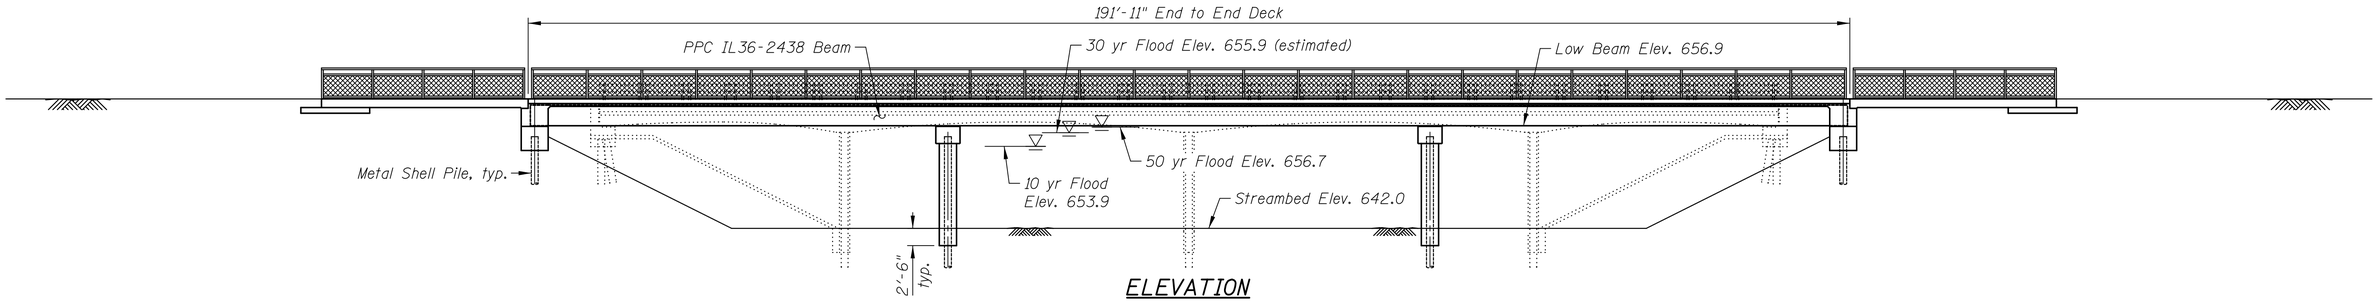

ELEVATION

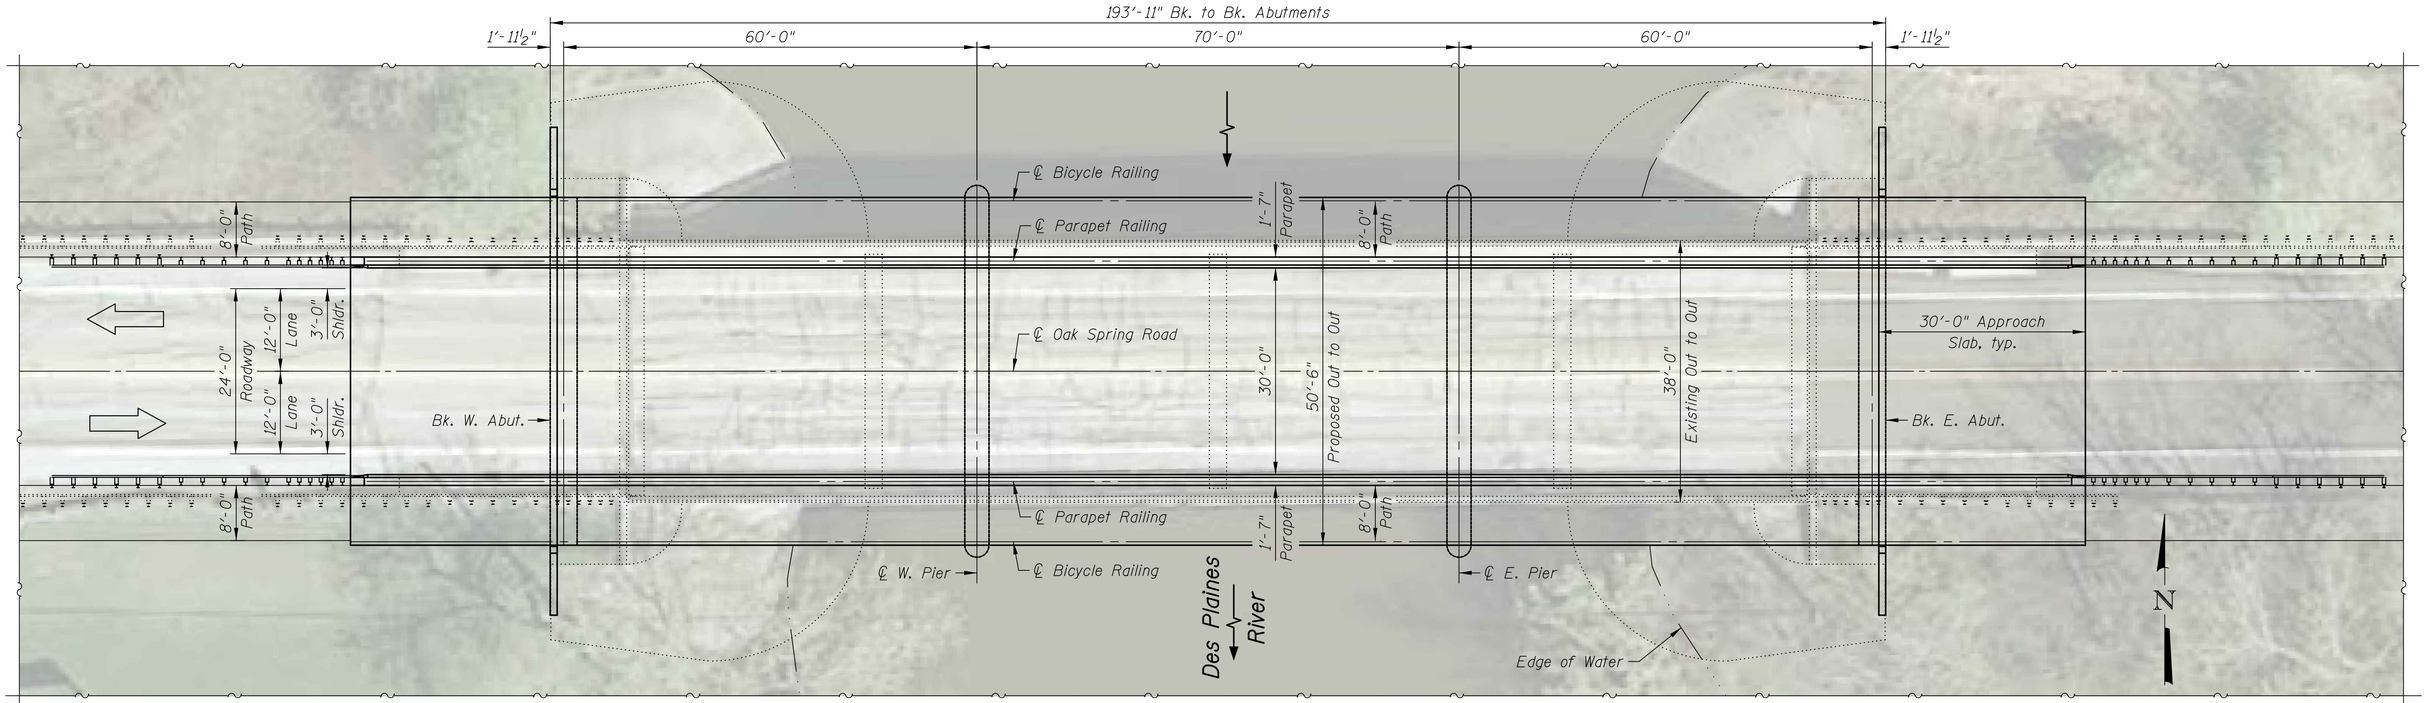

PLAN

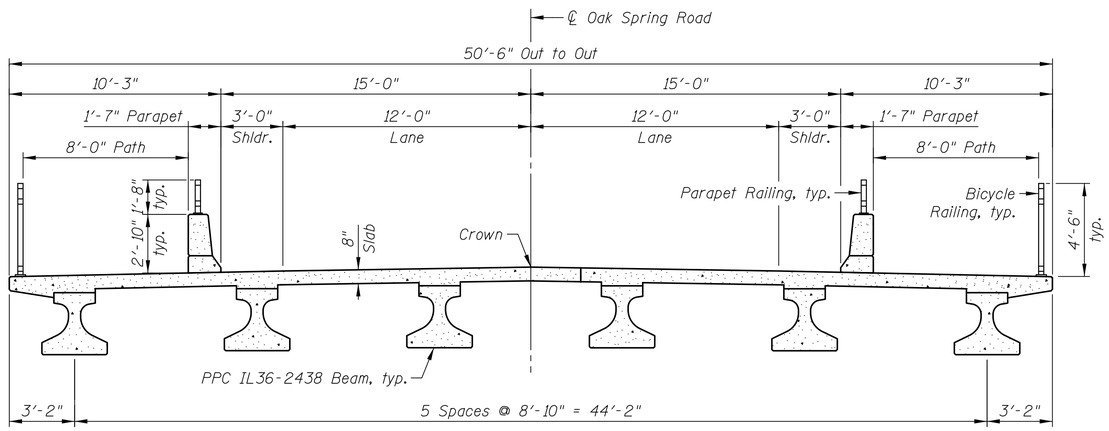

PROPOSED CROSS SECTION

(Looking West)

CIVILTECH
450 E Devon Ave, Suite 300
Itasca, Illinois 60143
Tel: 630.773.3900 Fax: 630.773.3975
www.civiltechinc.com

STATE OF ILLINOIS
DEPARTMENT OF TRANSPORTATION
ALTERNATIVE #1A
GENERAL PLAN & ELEVATION
OAK SPRING ROAD OVER DES PLAINES RIVER
LAKE COUNTY
SECTION 15-10112-00-BR
STRUCTURE NUMBER 049-3047 (EXISTING)

By: K. Kompare Date: September 2016 G-2

J:\3030\Cad\Struct\BGR Exhibits\Alternative 1A.dgn
3:01:19 PM
klk
9/1/2016